ENGINEERING

	NEW

FLOOR PLAN DWG: 7H-36031
CLEARANCE DIAG. PROJECT NO. 6622-7

CANADIAN NATIONAL RAILWAYS
EQUIPMENT DEPARTMENT
OFFICE OF CHIEF OF M.P. & C.E.

BUSINESS CAR
CLASS: PV-75-J
CAR NUMBER
1 EM. AC.

SLEEPING: BEDROOMS, 6 SINGLE BEDS
BAGG. ROOM, 2 " "

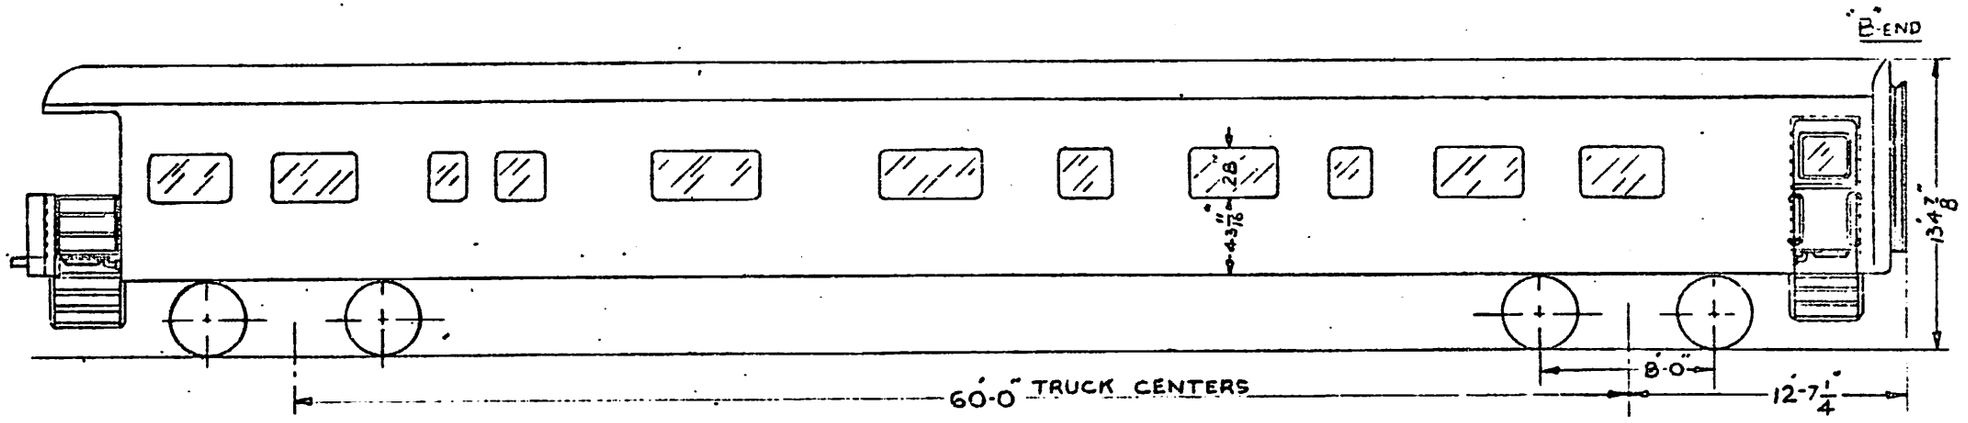

AC. END

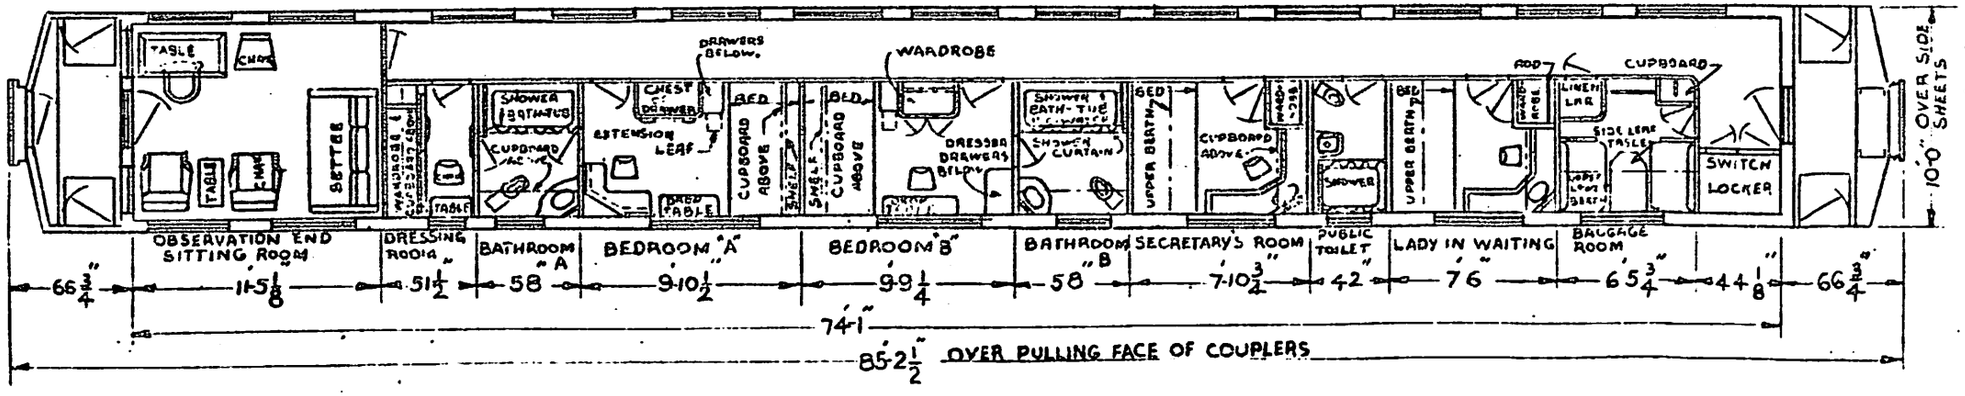

JUNE, 67.

ISSUE: "A"