RENUMBERING	
1967	NEW

FLOOR PLAN DWG. 7H-36032
CLEARANCE DIAG. - PROJECT NO. 6622-7

CANADIAN NATIONAL RAILWAYS
EQUIPMENT DEPARTMENT
OFFICE OF CHIEF OF M.P. & C.E

BUSINESS CAR
CLASS PV-B1A
CAR NUMBER
2 EM AC

SLEEPING: 6, SINGLE BEDS
1, CONV. SOFA

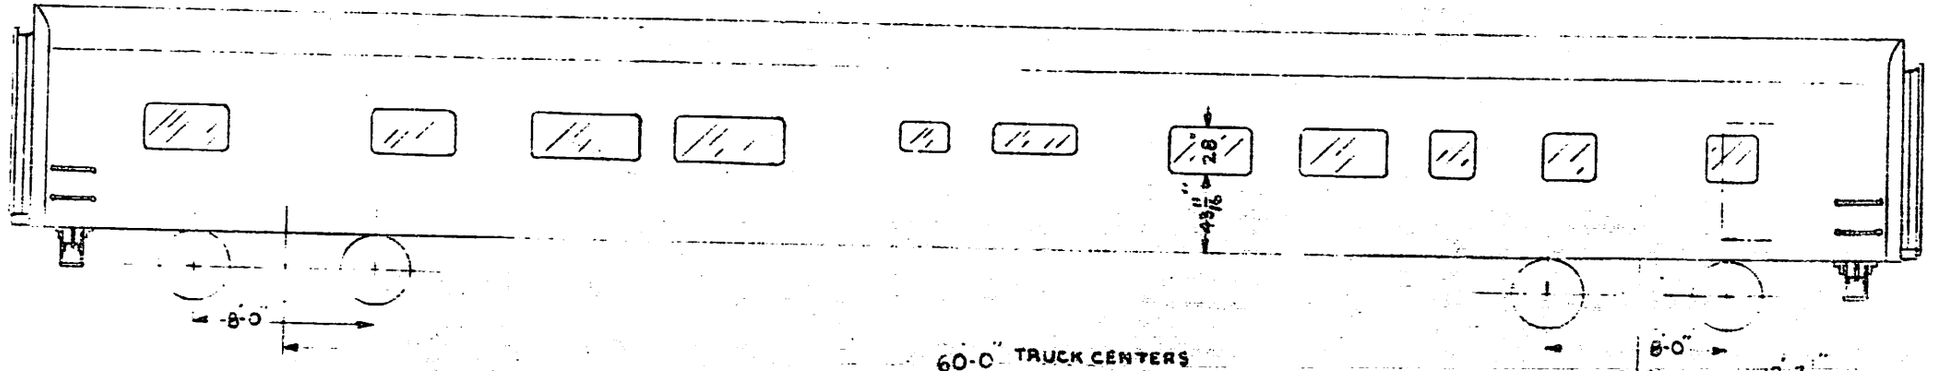

AC. END

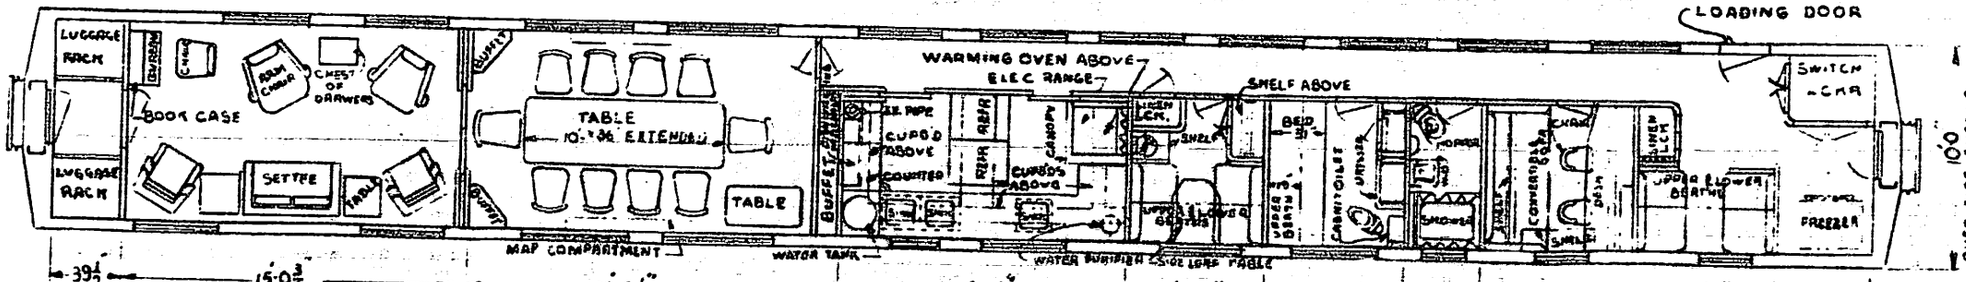

JUNE, 67
ISSUE: "A"