| RENUMBERING | |
|---|---|
| YEAR | No |
| – | 1041 |
| 1973 | 41 |
| | |

FLOORPLAN DWG. 6H-39178

# CANADIAN NATIONAL RAILWAYS
EQUIPMENT DEPARTMENT
CHIEF OF M.P. & C.E.

75'-6" BUSINESS CAR
CLASS-PV-75-L

| NO. OF CARS. | CAR NOS. |
|---|---|
| 1 | 41 |

ICE-AC.

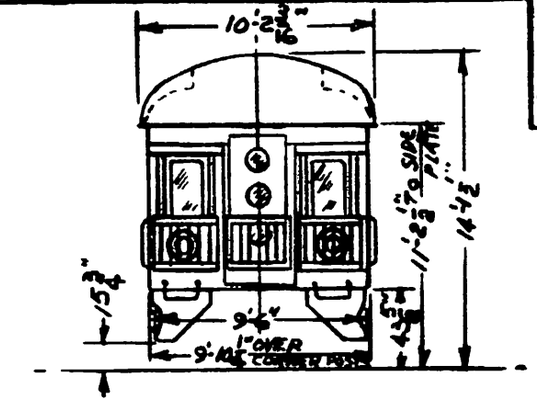


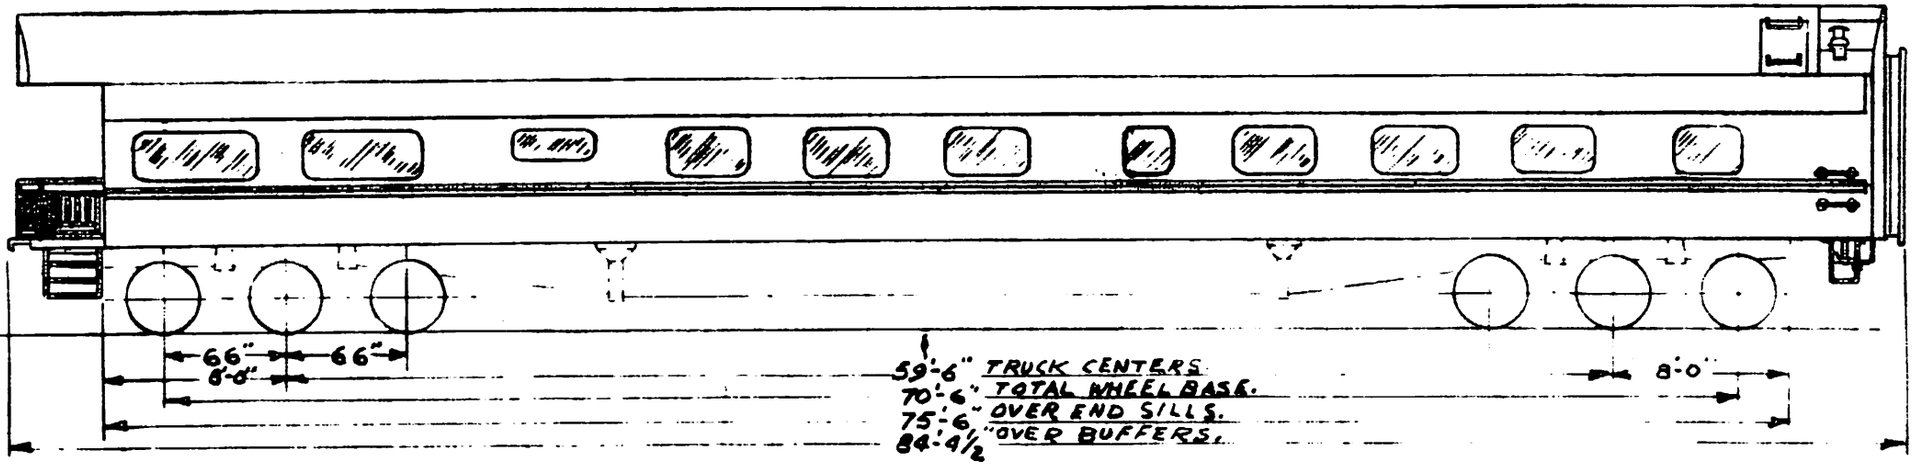


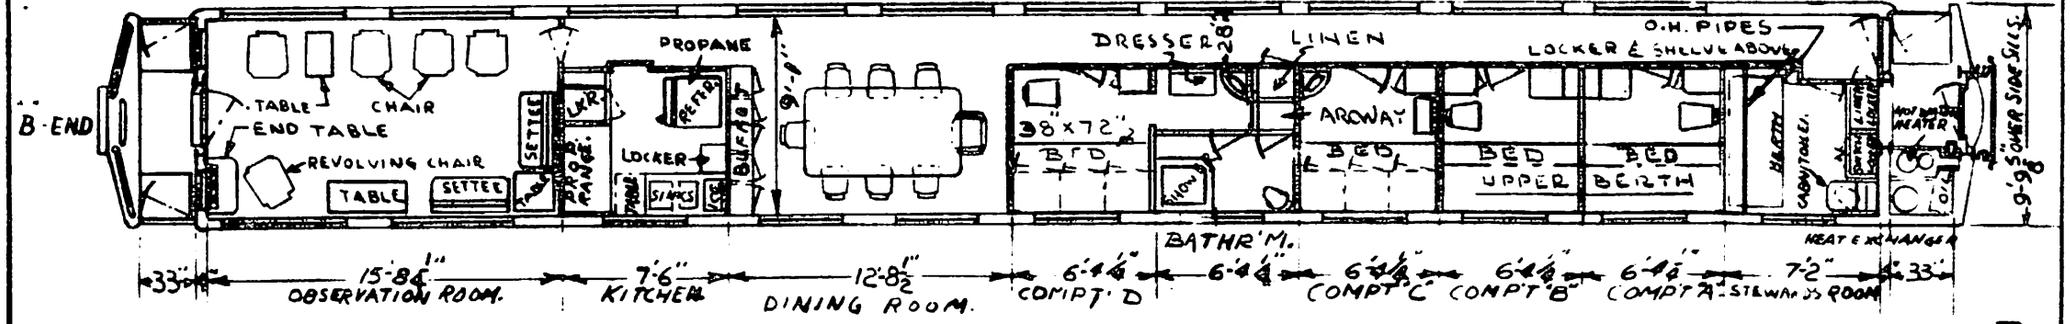


SLEEPING. 7

MAY. 74 D.E.
MAR 73.
NOV. 71
ISSUE: A

Nov. 23/1971