RENUMBERING	
YEAR	No.
1904	C.G.R. CHATHAM
1920	C.N. 1413
1935	C.N. 969
1950	C.N. 42

FLOOR PLAN DRG. 6W-16561-A.

CANADIAN NATIONAL RAILWAYS

MECHANICAL DEPARTMENT

WINNIPEG

72'-0" BUSINESS CAR	
CLASS PV-72-H	
No. OF CARS	CAR No.
1	42

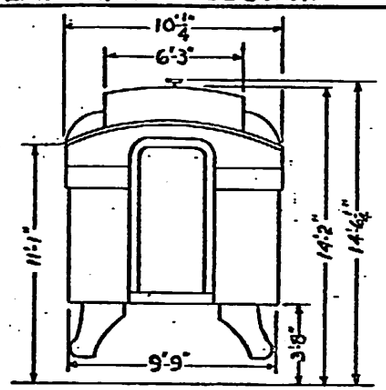

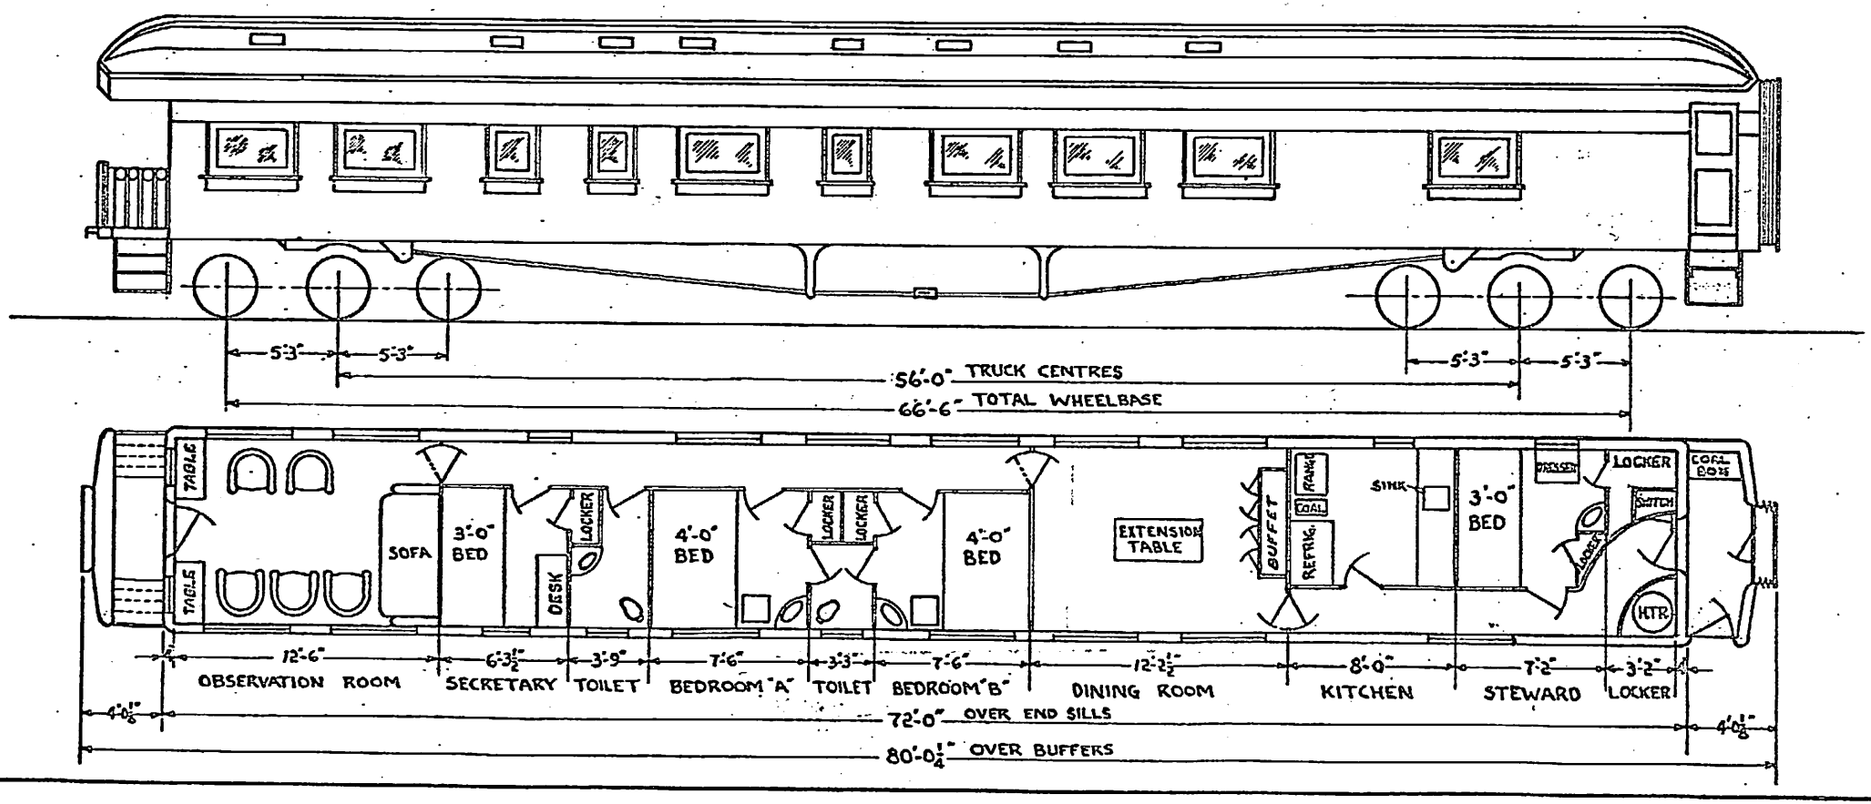

ISSUE-A

G.Y. JUNE 19/50.