SEE FLOOR PLAN DWG. 4203-G

CANADIAN GOVERNMENT RAILWAYS.

ROLLING STOCK DEPARTMENT.

MONCTON, N.B.

68-10" BUSINESS CAR	
CLASS PV-68-A	
NO OF CARS	CAR NO
1	65

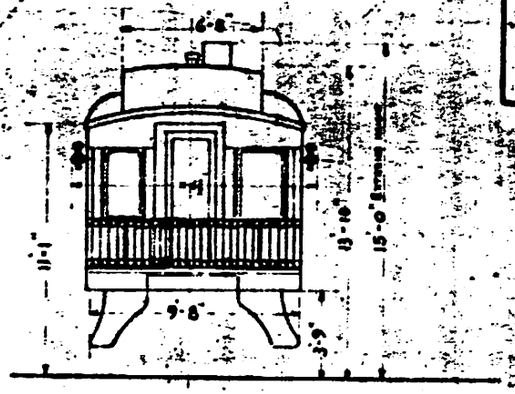

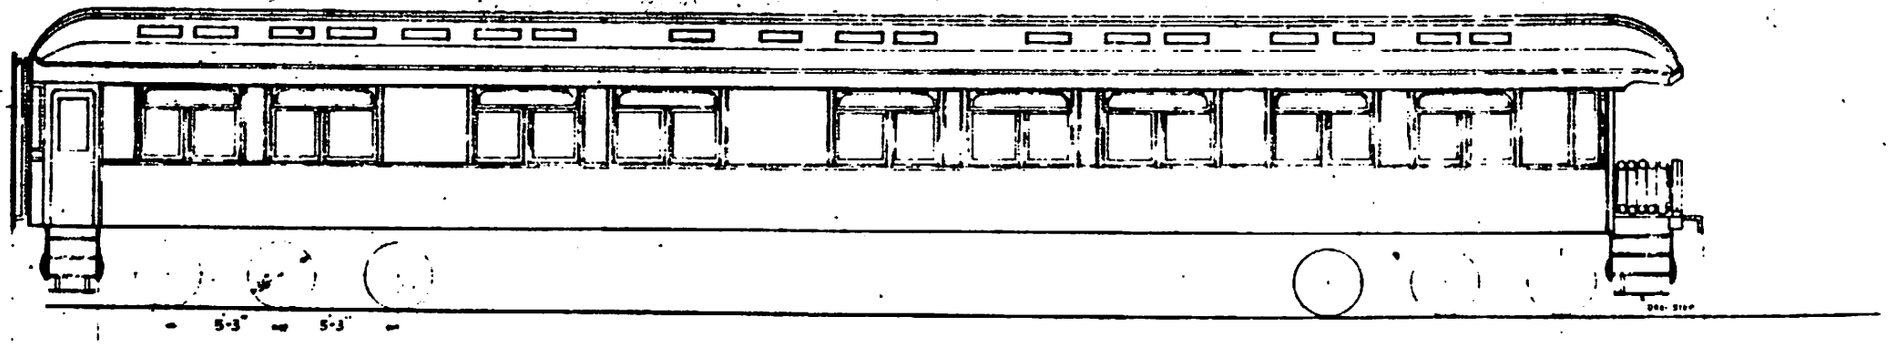

52-6" TRUCK CENTERS
68-10" OVER END SILLS
75-7" OVER BUFFERS

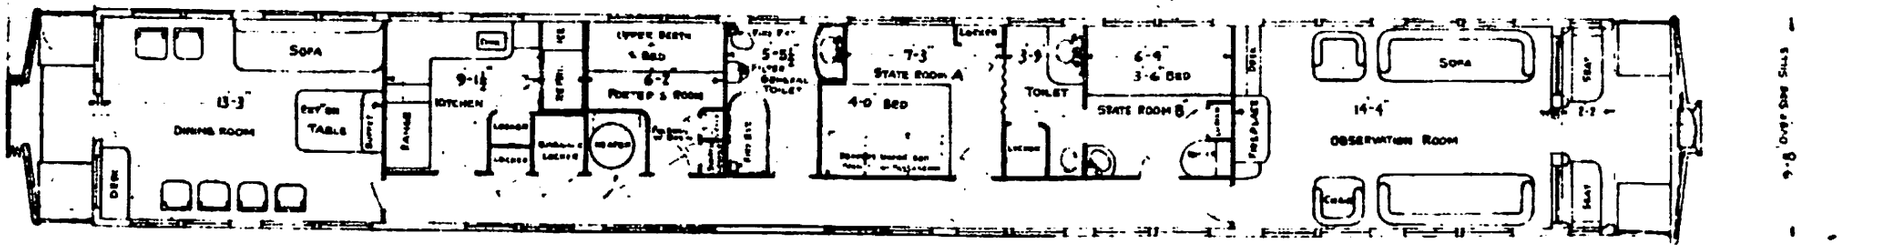

A M