RENUMBERING	
YEAR	No.
1900	ATIKOKAN
1919	C.NAT. 56
1924	C.NAT. 70
1930	C.NAT. 82
1942	C.NAT. 68

ISSUE:- S.E.D.E.P.C.H.

FLOOR PLAN DWG. 6H-12842-C

CANADIAN NATIONAL RAILWAYS

MECHANICAL DEPARTMENT

WINNIPEG

68'-0" BUSINESS CAR

CLASS PV-68-B.

No. OF CARS	CAR No.
1	68

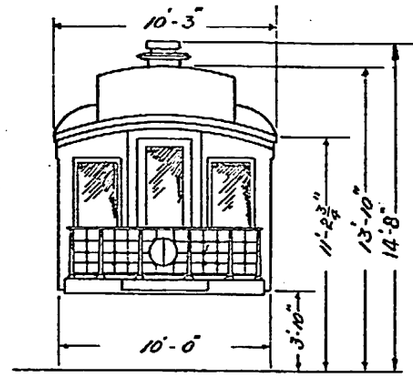

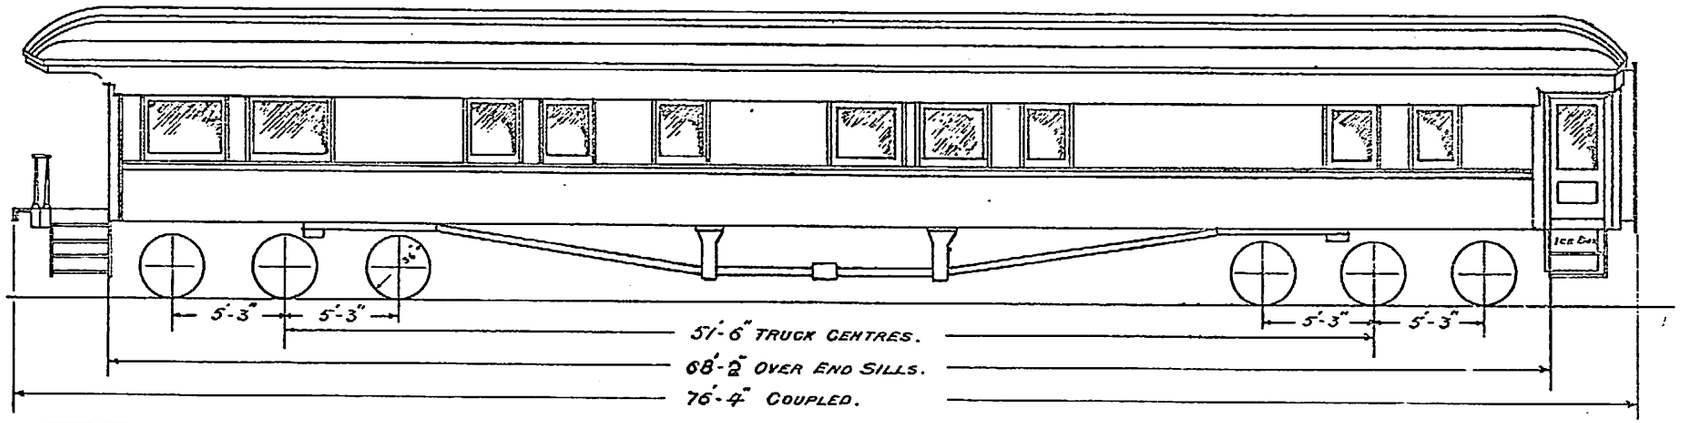

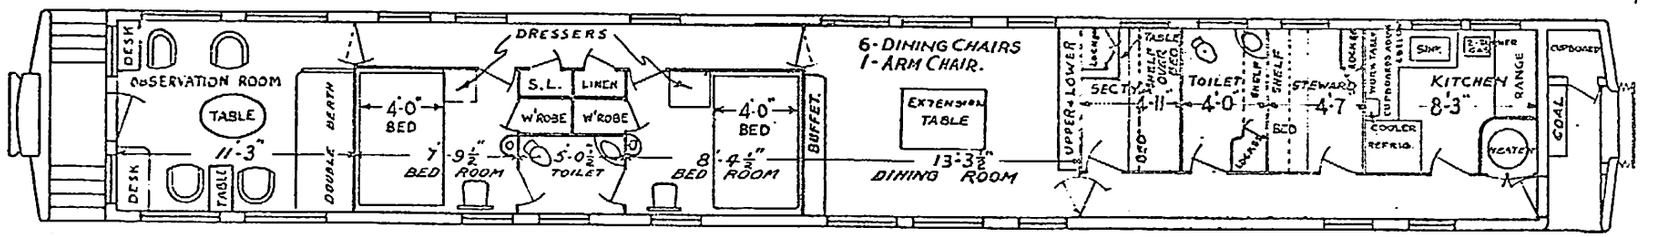

T.W.

#223.