RENUMBERING	
	ERIE No. 4
1964	GTW 81

FLOOR PLAN DWG.

CANADIAN NATIONAL RAILWAYS
EQUIPMENT DEPARTMENT
OFFICE OF CHIEF OF M.P. & C.E.

BUSINESS CAR	
CLASS PV-71-A	
NO OF CARS	CAR NO
1	GT.W. 81

A.C. = EM

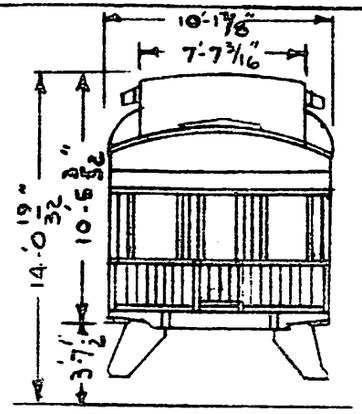

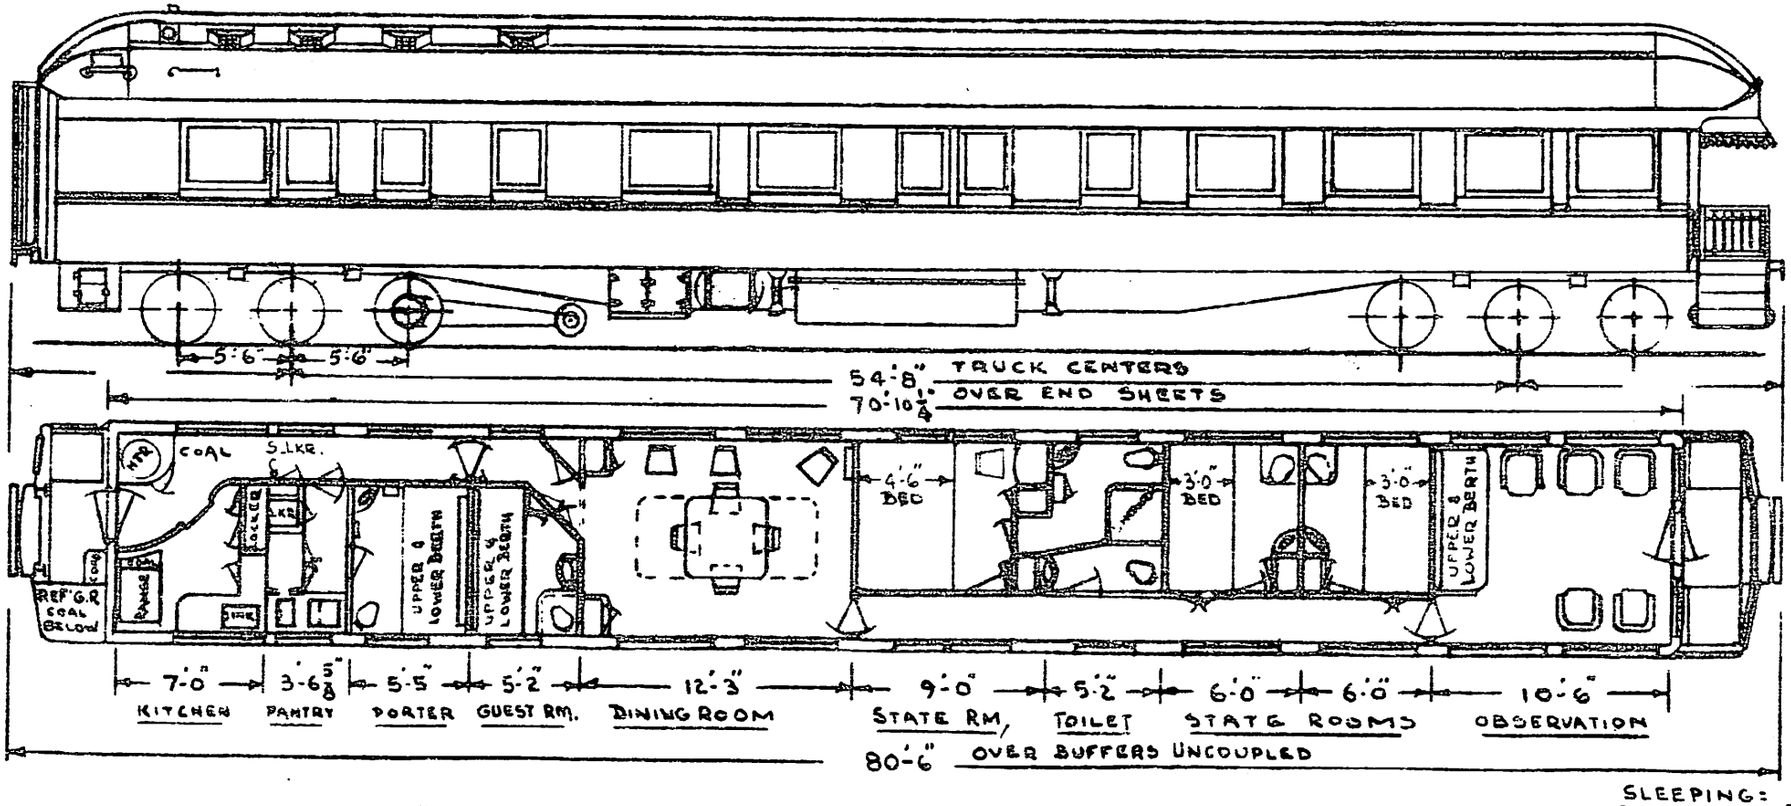

INSIDE LENGTH = 70'-0 5/8"

SLEEPING:
8 - SINGLE BEDS
1 - DOUBLE BED.

APR. 64
ISSUE A.