RENUMBERING	
YEAR	No.
1908	G.T. 26
1922	G.T. 2910
1924	C.NAT. 46

ISSUE:- A.B.C.

SEE FLOOR PLAN DWG. Nº - GHC-8402-B

CANADIAN NATIONAL RAILWAYS

MECHANICAL DEPARTMENT

MONTREAL

60' BUSINESS CAR

CLASS P.V.-60-B
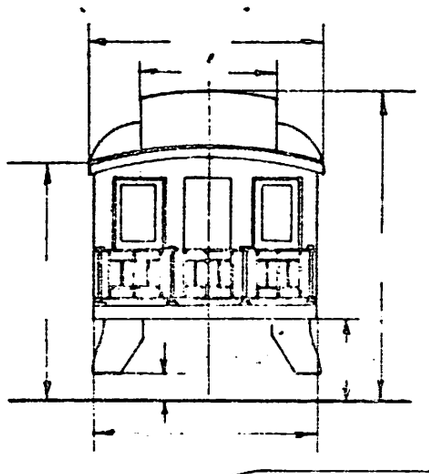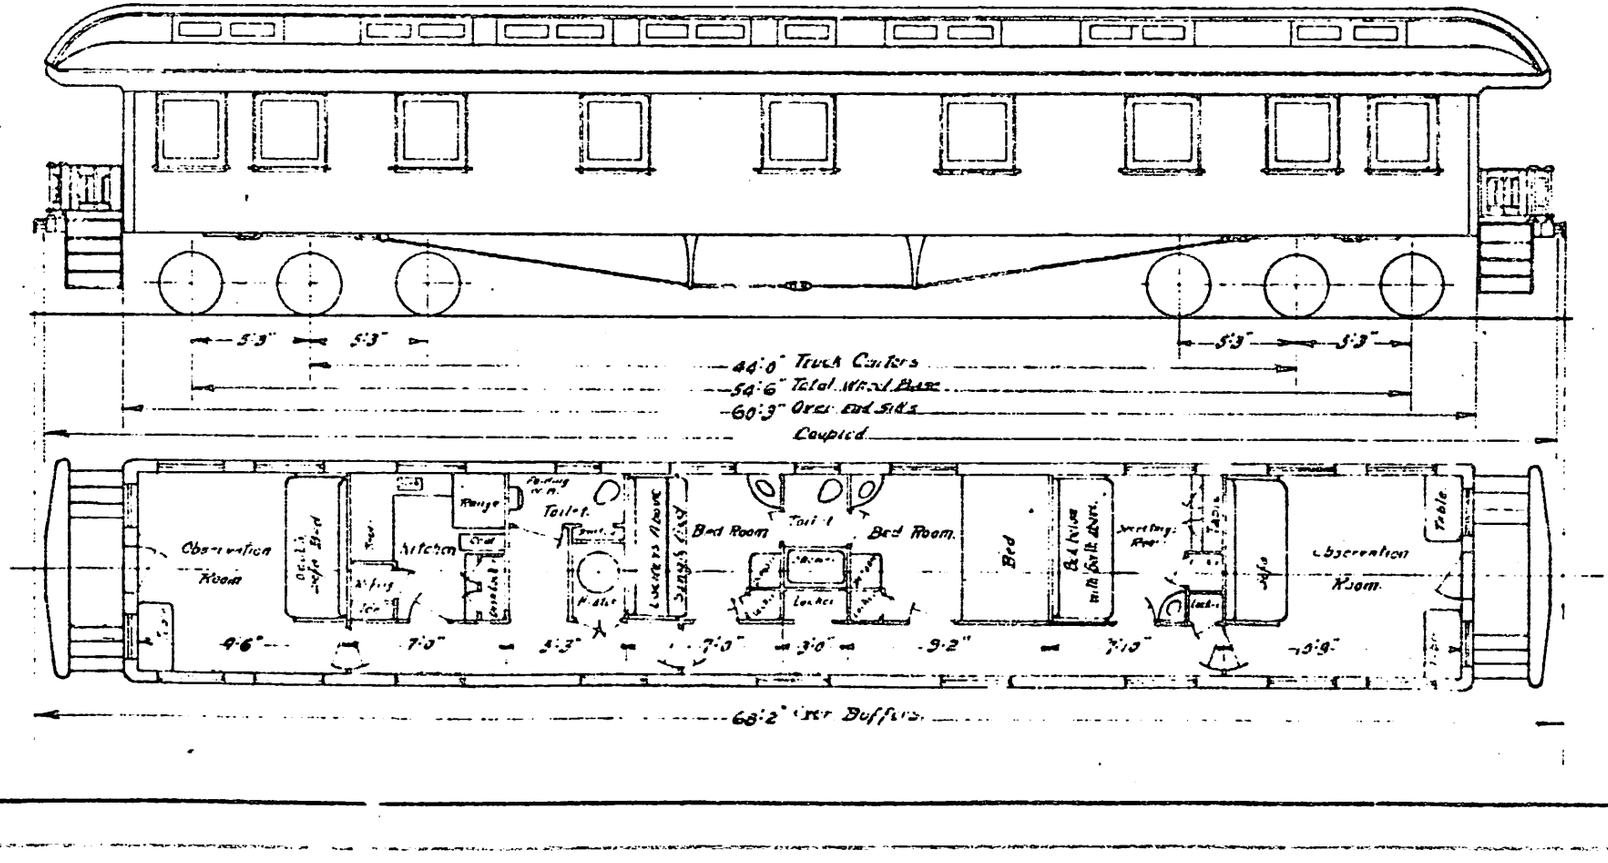
Nº OF CARS	CAR Nº
1	46